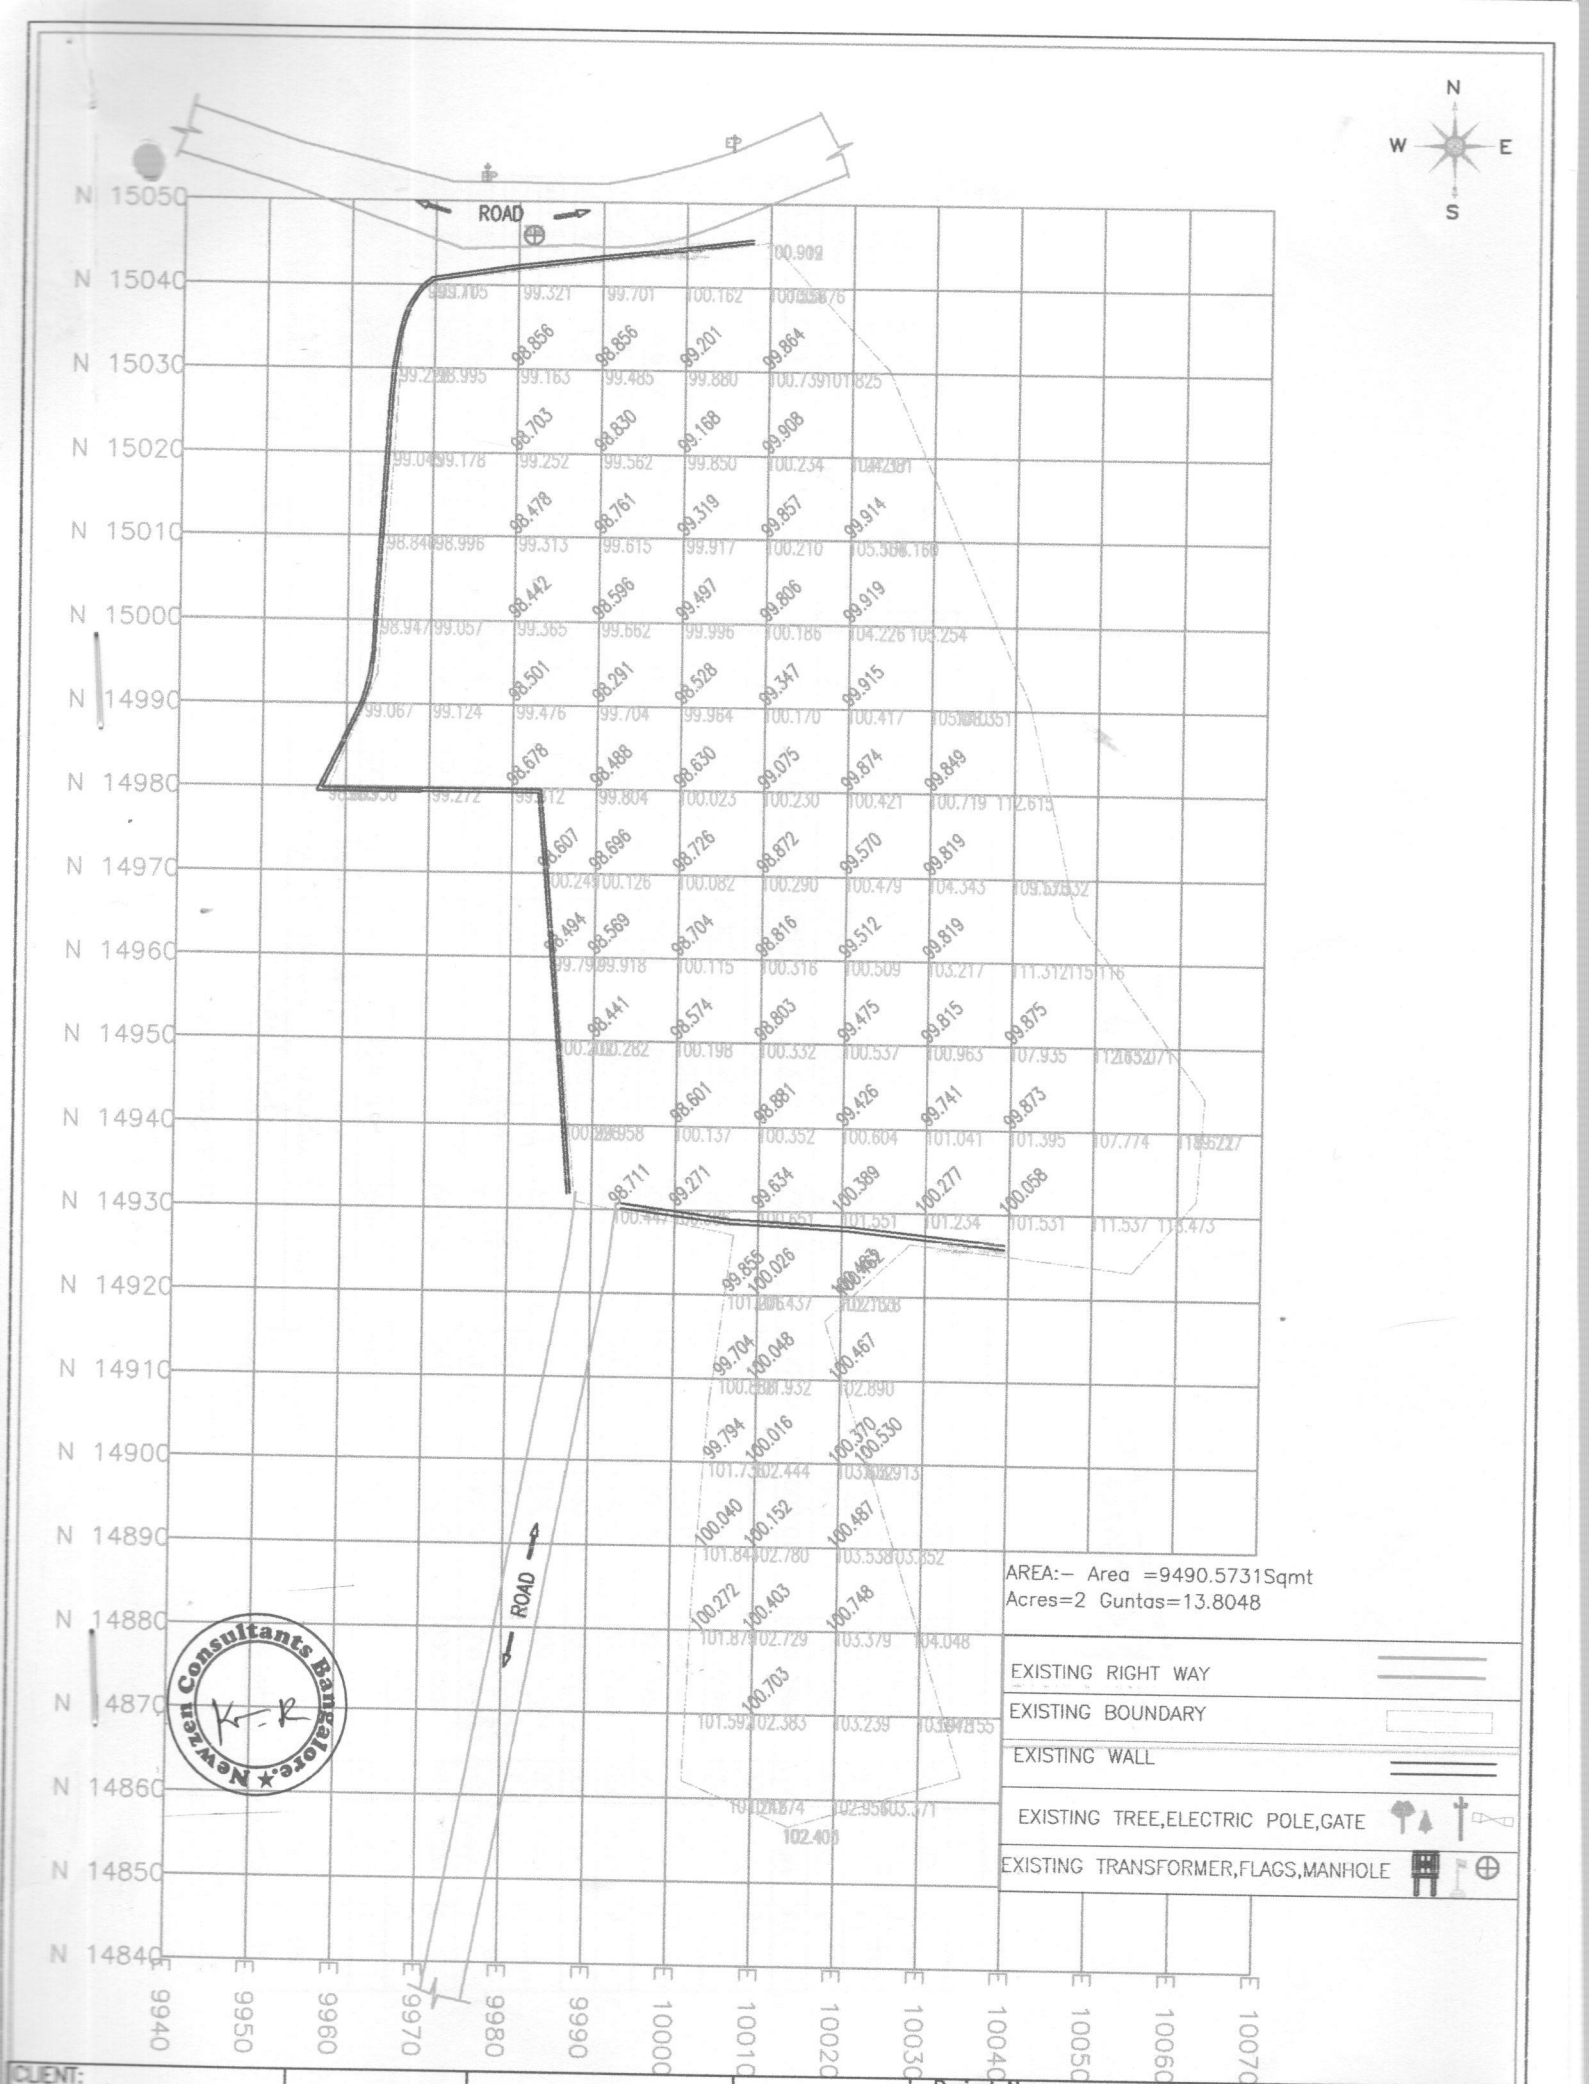

CLIENT: BRUHAT BANGALORE MAHANAGARA PALIKE	Assitante Engineer	Assitante Executive Engineer	Executive Engineer	Project Name: FILLING PLAN OF KUVEMPUNAGARA Dwg no:	scale; N.T.S Date Rev; R0

Volume Report of Filling

Sl. No.	Section From	Previous Section	Difference	Width	Cutting Volume				Filling Volume			
					Area Sq. Meters	Previous Area	Average Sq. Meters	Volume Cubic Meters	Area Sq. Meters	Previous Area	Average Sq. Meters	Volume Cubic Meters
1	14870.000	-	0.000	0.000	0.000	0.000	0.000	0.000	0.000	0.000	0.000	0.000
2	14880.000	14870.000	10.000	16.180	0.000	0.000	0.000	0.000	36.938	0.000	18.469	184.690
3	14890.000	14880.000	10.000	15.898	0.000	0.000	0.000	0.000	41.465	36.938	39.202	392.015
4	14900.000	14890.000	10.000	18.485	0.000	0.000	0.000	0.000	50.495	41.465	45.980	459.800
5	14910.000	14900.000	10.000	14.264	0.000	0.000	0.000	0.000	28.016	50.495	39.256	392.555
6	14920.000	14910.000	10.000	14.002	0.000	0.000	0.000	0.000	21.009	28.016	24.513	245.125
7	14930.000	14920.000	10.000	47.248	0.000	0.000	0.000	0.000	54.632	21.009	37.821	378.205
8	14940.000	14930.000	10.000	40.000	0.000	0.000	0.000	0.000	54.780	54.632	54.706	547.060
9	14950.000	14940.000	10.000	50.000	0.000	0.000	0.000	0.000	103.135	54.780	78.958	789.575
10	14960.000	14950.000	10.000	45.175	0.000	0.000	0.000	0.000	69.677	103.135	86.406	864.060
11	14970.000	14960.000	10.000	46.119	0.000	0.000	0.000	0.000	75.999	69.677	72.838	728.380
12	14980.000	14970.000	10.000	50.000	0.000	0.000	0.000	0.000	54.130	75.999	65.065	650.645
13	14990.000	14980.000	10.000	40.000	0.000	0.000	0.000	0.000	44.105	54.130	49.118	491.175
14	15000.000	14990.000	10.000	40.000	0.000	0.000	0.000	0.000	45.600	44.105	44.853	448.525
15	15010.000	15000.000	10.000	40.000	0.000	0.000	0.000	0.000	50.425	45.600	48.013	465.125
16	15020.000	15010.000	10.000	30.000	0.000	0.000	0.000	0.000	18.515	50.425	34.470	344.700
17	15030.000	15020.000	10.000	30.000	0.000	0.000	0.000	0.000	18.990	18.515	18.753	187.525
				Total				**0.000**				**7569.000**

Area Report Of Filling

Sl. No.	Distance	Ground	Formation	Cutting Area				Filling Area			
				Cutting	Avg	Width	Area	Filling	Avg	Width	Area
	Meters	Meters	Meters	Meters	Meters	Meters	Sq. Meters	Meters	Meters	Meters	Sq. Meters
Section: 14870.000											
1	10010.000	100.703	102.383	0.000	0.0000	0.000	0.000	1.680	0.0000	0.000	0.000
			Total				**0.000**				**0.000**
Section: 14880.000											
1	10003.820	100.272	101.879	0.000	0.0000	0.000	0.000	1.607	0.0000	0.000	0.000
2	10010.000	100.403	102.729	0.000	0.0000	6.180	0.000	2.326	1.9665	6.180	12.153
3	10020.000	100.748	103.379	0.000	0.0000	10.000	0.000	2.631	2.4785	10.000	24.785
			Total				**0.000**				**36.938**
Section: 14890.000											
1	10004.102	100.040	101.844	0.000	0.0000	0.000	0.000	1.804	0.0000	0.000	0.000
2	10010.000	100.152	102.780	0.000	0.0000	5.898	0.000	2.628	2.2160	5.898	13.070
3	10020.000	100.487	103.538	0.000	0.0000	10.000	0.000	3.051	2.8395	10.000	28.395
			Total				**0.000**				**41.465**
Section: 14900.000											
1	10004.596	99.794	101.736	0.000	0.0000	0.000	0.000	1.942	0.0000	0.000	0.000
2	10010.000	100.016	102.444	0.000	0.0000	5.404	0.000	2.428	2.1850	5.404	11.808
3	10020.000	100.370	103.632	0.000	0.0000	10.000	0.000	3.262	2.8450	10.000	28.450
4	10023.081	100.530	103.913	0.000	0.0000	3.081	0.000	3.383	3.3225	3.081	10.237
			Total				**0.000**				**50.495**
Section: 14910.000											
1	10005.639	99.704	100.888	0.000	0.0000	0.000	0.000	1.184	0.0000	0.000	0.000
2	10010.000	100.048	101.932	0.000	0.0000	4.361	0.000	1.884	1.5340	4.361	6.690
3	10019.903	100.467	102.890	0.000	0.0000	9.903	0.000	2.423	2.1535	9.903	21.326
			Total				**0.000**				**28.016**
Section: 14920.000											
1	10006.587	99.855	101.206	0.000	0.0000	0.000	0.000	1.351	0.0000	0.000	0.000
2	10010.000	100.026	101.437	0.000	0.0000	3.413	0.000	1.411	1.3810	3.413	4.713
3	10020.000	100.483	102.133	0.000	0.0000	10.000	0.000	1.650	1.5305	10.000	15.305
4	10020.589	100.462	102.178	0.000	0.0000	0.589	0.000	1.716	1.6830	0.589	0.991
			Total				**0.000**				**21.009**
Section: 14930.000											
1	9992.752	98.711	100.447	0.000	0.0000	0.000	0.000	1.736	0.0000	0.000	0.000
2	10000.000	99.271	100.386	0.000	0.0000	7.248	0.000	1.115	1.4255	7.248	10.332
3	10010.000	99.634	100.651	0.000	0.0000	10.000	0.000	1.017	1.0660	10.000	10.660
4	10020.000	100.389	101.551	0.000	0.0000	10.000	0.000	1.162	1.0895	10.000	10.895
5	10030.000	100.277	101.234	0.000	0.0000	10.000	0.000	0.957	1.0595	10.000	10.595
6	10040.000	100.058	101.531	0.000	0.0000	10.000	0.000	1.473	1.2150	10.000	12.150
			Total				**0.000**				**54.632**
Section: 14940.000											
1	10000.000	98.601	100.137	0.000	0.0000	0.000	0.000	1.536	0.0000	0.000	0.000
2	10010.000	98.881	100.352	0.000	0.0000	10.000	0.000	1.471	1.5035	10.000	15.035
3	10020.000	99.426	100.604	0.000	0.0000	10.000	0.000	1.178	1.3245	10.000	13.245
4	10030.000	99.741	101.041	0.000	0.0000	10.000	0.000	1.300	1.2390	10.000	12.390
5	10040.000	99.873	101.395	0.000	0.0000	10.000	0.000	1.522	1.4110	10.000	14.110

Area Report Of Filling

Sl. No.	Distance	Ground	Formation	Cutting Area				Filling Area			
				Cutting	Avg	Width	Area	Filling	Avg	Width	Area
	Meters	Meters	Meters	Meters	Meters	Meters	Sq. Meters	Meters	Meters	Meters	Sq. Meters
			Total				**0.000**				**54.780**
Section: 14950.000											
1	9990.000	98.441	100.282	0.000	0.0000	0.000	0.000	1.841	0.0000	0.000	0.000
2	10000.000	98.574	100.198	0.000	0.0000	10.000	0.000	1.624	1.7325	10.000	17.325
3	10010.000	98.803	100.332	0.000	0.0000	10.000	0.000	1.529	1.5765	10.000	15.765
4	10020.000	99.475	100.537	0.000	0.0000	10.000	0.000	1.062	1.2955	10.000	12.955
5	10030.000	99.815	100.963	0.000	0.0000	10.000	0.000	1.148	1.1050	10.000	11.050
6	10040.000	99.875	107.935	0.000	0.0000	10.000	0.000	8.060	4.6040	10.000	46.040
			Total				**0.000**				**103.135**
Section: 14960.000											
1	9984.825	98.494	99.797	0.000	0.0000	0.000	0.000	1.303	0.0000	0.000	0.000
2	9990.000	98.569	99.918	0.000	0.0000	5.175	0.000	1.349	1.3260	5.175	6.862
3	10000.000	98.704	100.115	0.000	0.0000	10.000	0.000	1.411	1.3800	10.000	13.800
4	10010.000	98.816	100.316	0.000	0.0000	10.000	0.000	1.500	1.4555	10.000	14.555
5	10020.000	99.512	100.509	0.000	0.0000	10.000	0.000	0.997	1.2485	10.000	12.485
6	10030.000	99.819	103.217	0.000	0.0000	10.000	0.000	3.398	2.1975	10.000	21.975
			Total				**0.000**				**69.677**
Section: 14970.000											
1	9983.881	98.607	100.249	0.000	0.0000	0.000	0.000	1.642	0.0000	0.000	0.000
2	9990.000	98.696	100.126	0.000	0.0000	6.119	0.000	1.430	1.5360	6.119	9.399
3	10000.000	98.726	100.082	0.000	0.0000	10.000	0.000	1.356	1.3930	10.000	13.930
4	10010.000	98.872	100.290	0.000	0.0000	10.000	0.000	1.418	1.3870	10.000	13.870
5	10020.000	99.570	100.479	0.000	0.0000	10.000	0.000	0.909	1.1635	10.000	11.635
6	10030.000	99.819	104.343	0.000	0.0000	10.000	0.000	4.524	2.7165	10.000	27.165
			Total				**0.000**				**75.999**
Section: 14980.000											
1	9980.000	98.678	99.812	0.000	0.0000	0.000	0.000	1.134	0.0000	0.000	0.000
2	9990.000	98.488	99.804	0.000	0.0000	10.000	0.000	1.316	1.2250	10.000	12.250
3	10000.000	98.630	100.023	0.000	0.0000	10.000	0.000	1.393	1.3545	10.000	13.545
4	10010.000	99.075	100.230	0.000	0.0000	10.000	0.000	1.155	1.2740	10.000	12.740
5	10020.000	99.874	100.421	0.000	0.0000	10.000	0.000	0.547	0.8510	10.000	8.510
6	10030.000	99.849	100.719	0.000	0.0000	10.000	0.000	0.870	0.7085	10.000	7.085
			Total				**0.000**				**54.130**
Section: 14990.000											
1	9980.000	98.501	99.476	0.000	0.0000	0.000	0.000	0.975	0.0000	0.000	0.000
2	9990.000	98.291	99.704	0.000	0.0000	10.000	0.000	1.413	1.1940	10.000	11.940
3	10000.000	98.528	99.964	0.000	0.0000	10.000	0.000	1.436	1.4245	10.000	14.245
4	10010.000	99.347	100.170	0.000	0.0000	10.000	0.000	0.823	1.1295	10.000	11.295
5	10020.000	99.915	100.417	0.000	0.0000	10.000	0.000	0.502	0.6625	10.000	6.625
			Total				**0.000**				**44.105**
Section: 15000.000											
1	9980.000	98.442	99.365	0.000	0.0000	0.000	0.000	0.923	0.0000	0.000	0.000
2	9990.000	98.596	99.662	0.000	0.0000	10.000	0.000	1.066	0.9945	10.000	9.945
3	10000.000	99.497	99.996	0.000	0.0000	10.000	0.000	0.499	0.7825	10.000	7.825
4	10010.000	99.806	100.186	0.000	0.0000	10.000	0.000	0.380	0.4395	10.000	4.395
5	10020.000	99.919	104.226	0.000	0.0000	10.000	0.000	4.307	2.3435	10.000	23.435

Area Report Of Filling

SL No.	Distance	Ground	Formation	Cutting Area				Filling Area			
				Cutting	Avg	Width	Area	Filling	Avg	Width	Area
	Meters	Meters	Meters	Meters	Meters	Meters	Sq. Meters	Meters	Meters	Meters	Sq. Meters
			Total				**0.000**				**45.600**
Section: 15010.000											
1	9980.000	98.478	99.313	0.000	0.0000	0.000	0.000	0.835	0.0000	0.000	0.000
2	9990.000	98.761	99.615	0.000	0.0000	10.000	0.000	0.854	0.8445	10.000	8.445
3	10000.000	99.319	99.917	0.000	0.0000	10.000	0.000	0.598	0.7260	10.000	7.260
4	10010.000	99.857	100.210	0.000	0.0000	10.000	0.000	0.353	0.4755	10.000	4.755
5	10020.000	99.914	105.554	0.000	0.0000	10.000	0.000	5.640	2.9965	10.000	29.965
			Total				**0.000**				**50.425**
Section: 15020.000											
1	9980.000	98.703	99.252	0.000	0.0000	0.000	0.000	0.549	0.0000	0.000	0.000
2	9990.000	98.830	99.562	0.000	0.0000	10.000	0.000	0.732	0.6405	10.000	6.405
3	10000.000	99.168	99.850	0.000	0.0000	10.000	0.000	0.682	0.7070	10.000	7.070
4	10010.000	99.908	100.234	0.000	0.0000	10.000	0.000	0.326	0.5040	10.000	5.040
			Total				**0.000**				**18.515**
Section: 15030.000											
1	9980.000	98.856	99.163	0.000	0.0000	0.000	0.000	0.307	0.0000	0.000	0.000
2	9990.000	98.856	99.485	0.000	0.0000	10.000	0.000	0.629	0.4680	10.000	4.680
3	10000.000	99.201	99.880	0.000	0.0000	10.000	0.000	0.679	0.6540	10.000	6.540
4	10010.000	99.864	100.739	0.000	0.0000	10.000	0.000	0.875	0.7770	10.000	7.770
			Total				**0.000**				**18.990**

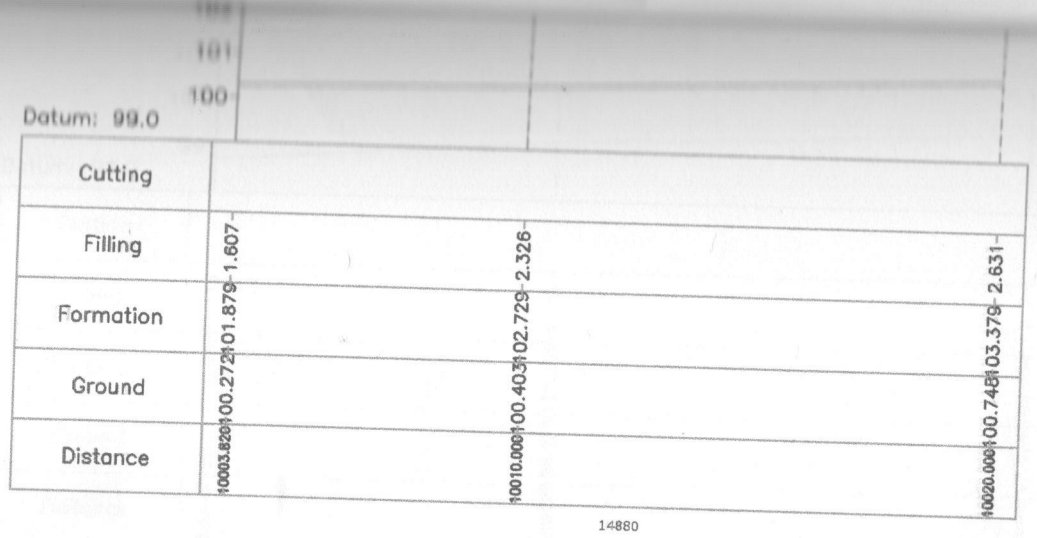

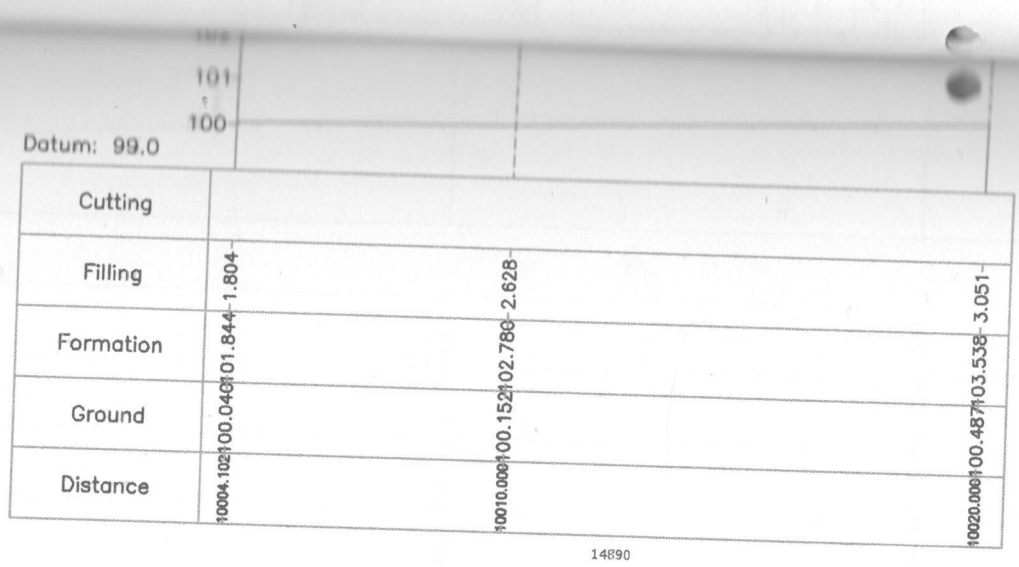

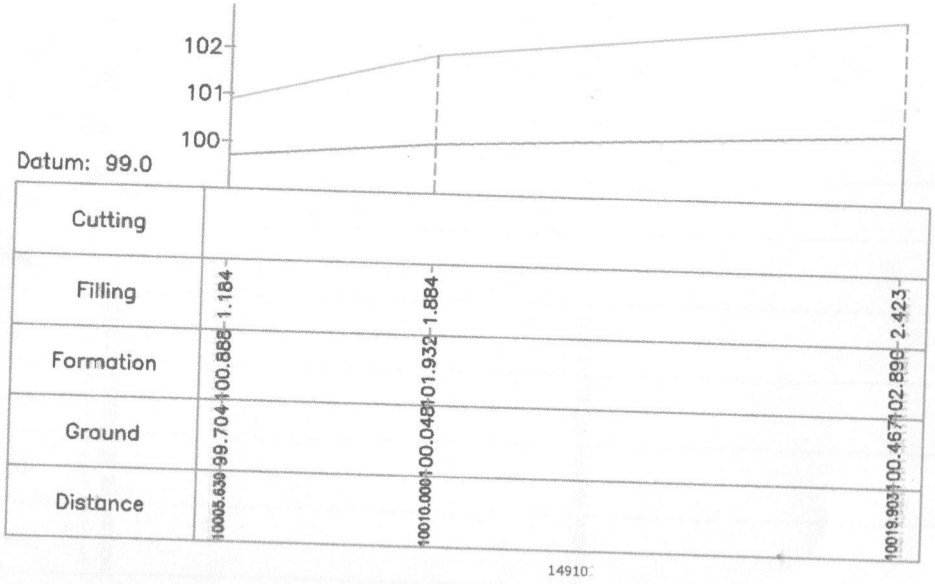

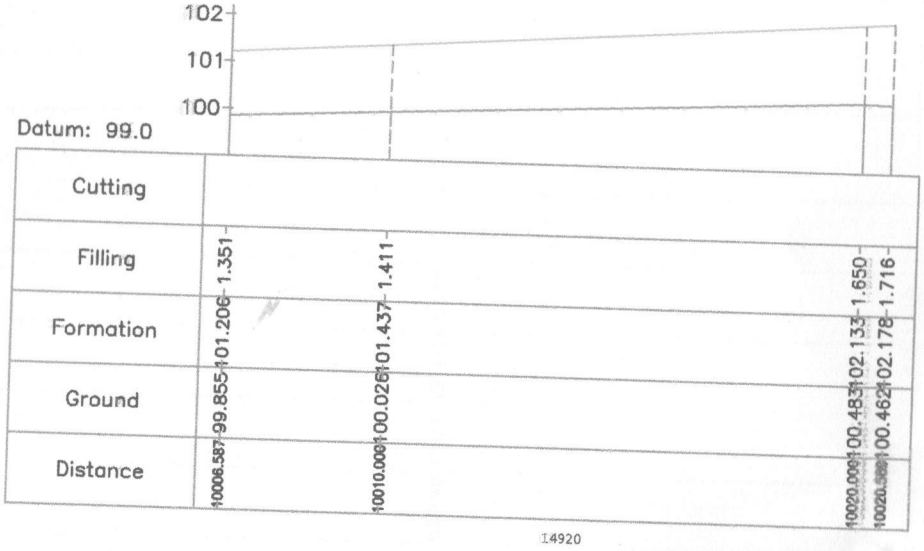

CLIENT: BRUHAT BANGALORE MAHANAGARA PALIKE	Assitante Engineer	Assitante Executive Engineer	Executive Engineer	Project Name: FILLING CROSS SECTIONS	scale; N.T.S
					Date
				Dwg no:	Rev; R0

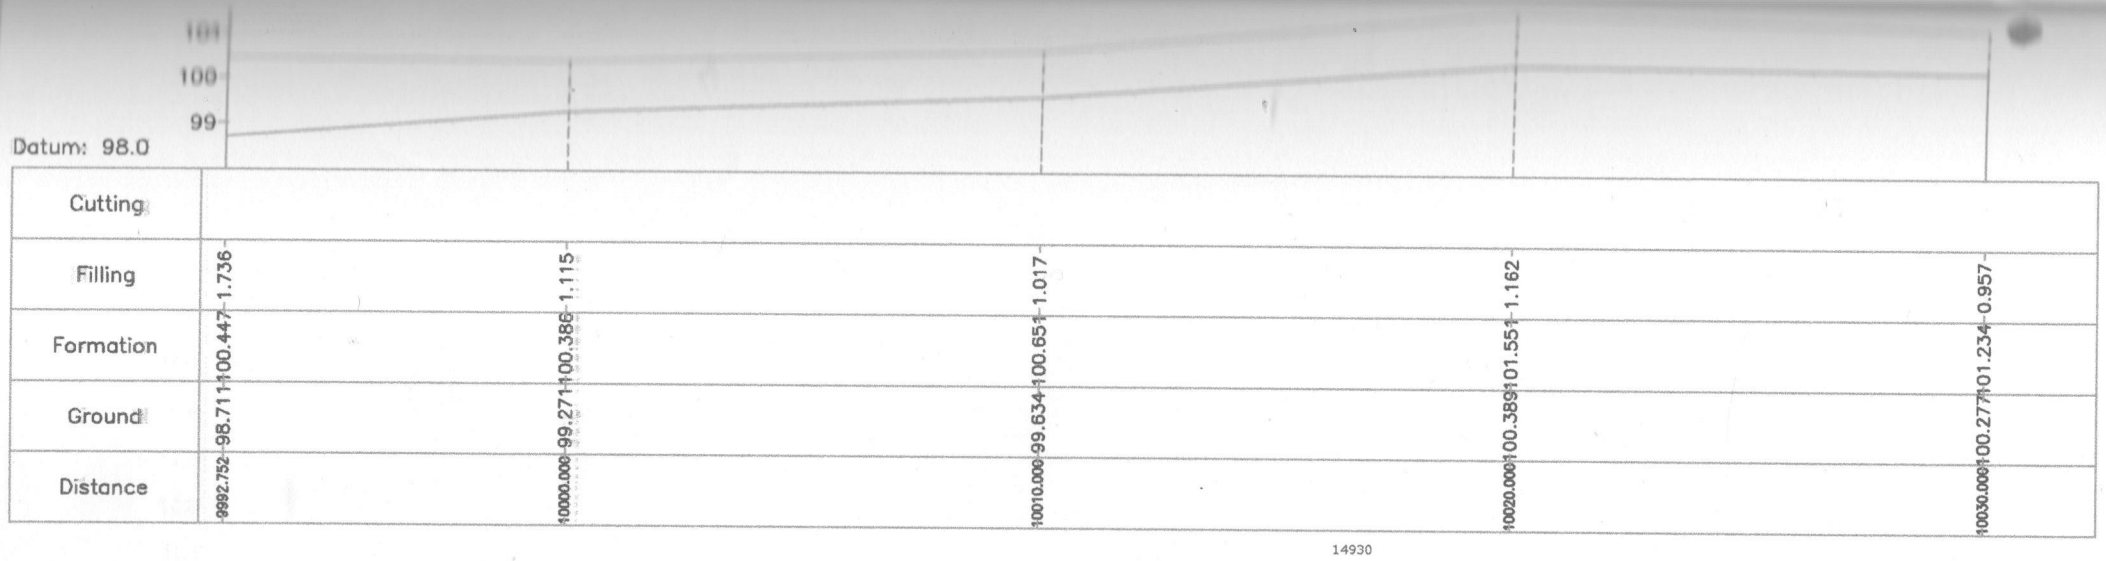

Cutting														
Filling	1.736		1.115		1.017		1.162		0.957					
Formation	100.447		100.386		100.651		101.551		101.234					
Ground	98.711		99.271		99.634		100.389		100.277					
Distance	9992.752		10000.000		10010.000		10020.000		10030.000					

14930

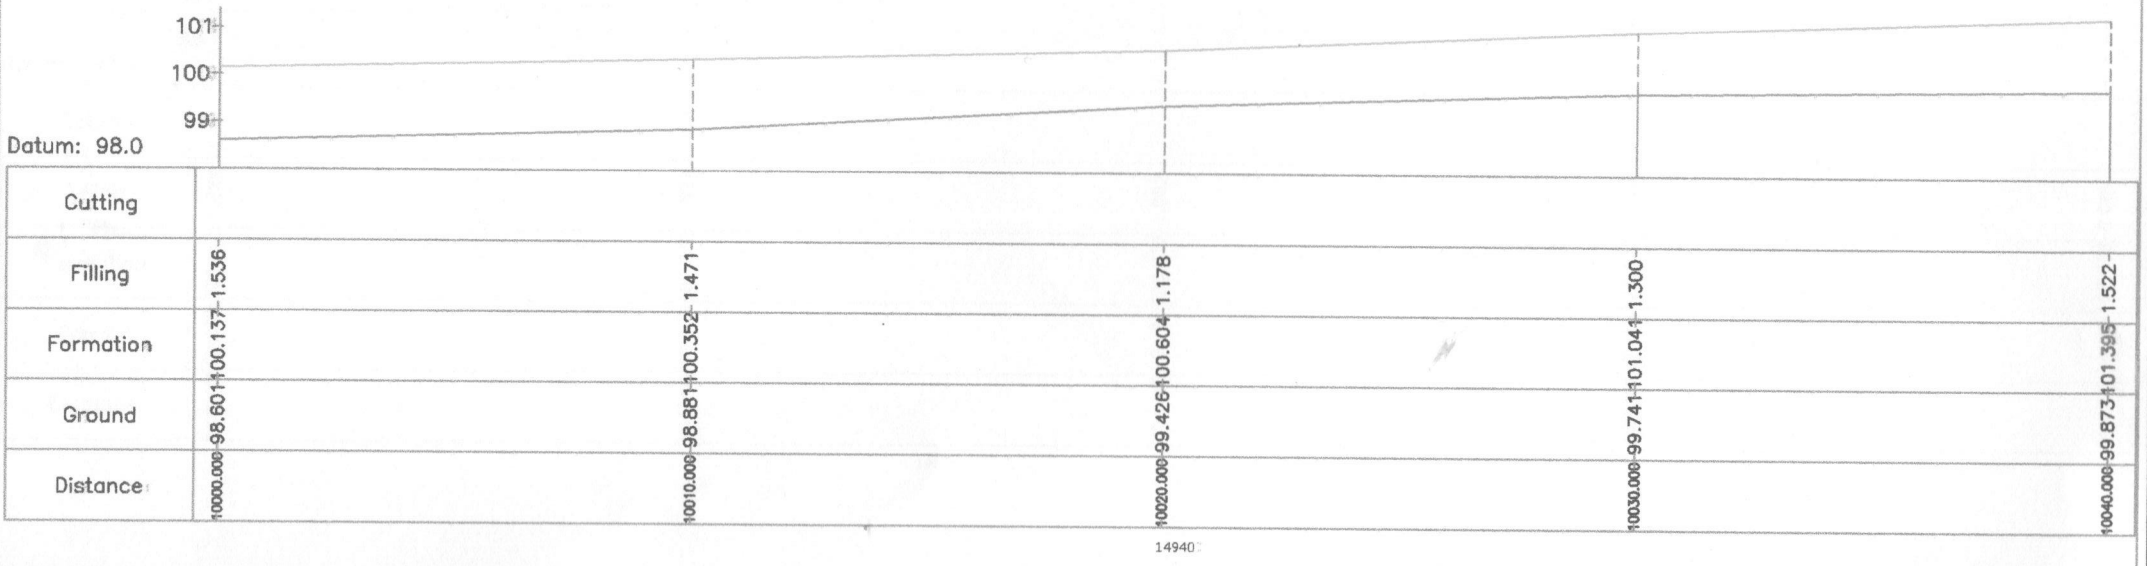

Cutting														
Filling	1.536		1.471		1.178		1.300		1.522					
Formation	100.137		100.352		100.604		101.041		101.395					
Ground	98.601		98.881		99.426		99.741		99.873					
Distance	10000.000		10010.000		10020.000		10030.000		10040.000					

14940

CLIENT: BRUHAT BANGALORE MAHANAGARA PALIKE	Assitante Engineer	Assitante Executive Engineer	Executive Engineer	Project Name: FILLING CROSS SECTIONS Dwg no:	scale; N.T.S Date Rev; R0

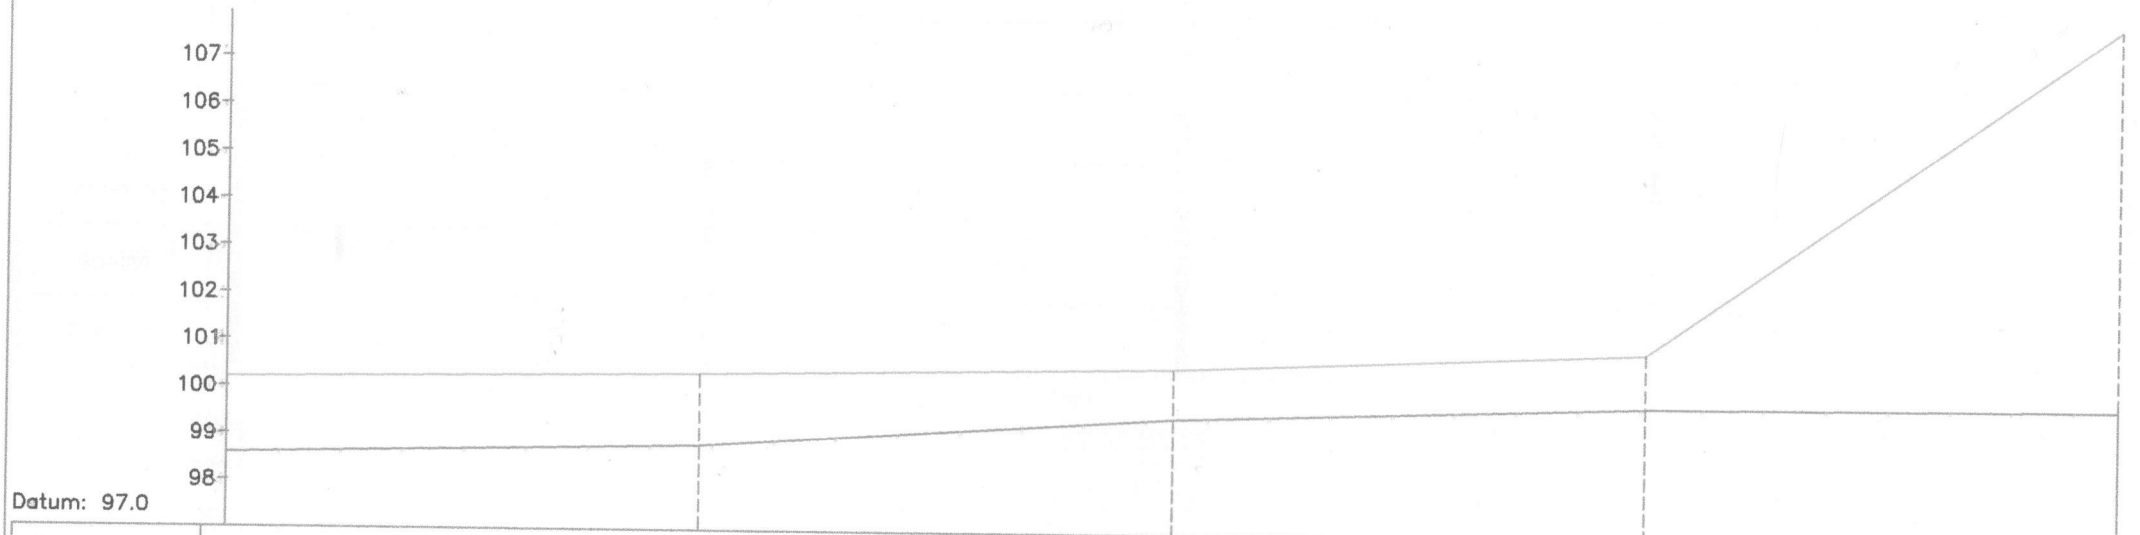
107
106
105
104
103
102
101
100
99
98
Datum: 97.0

| | | |

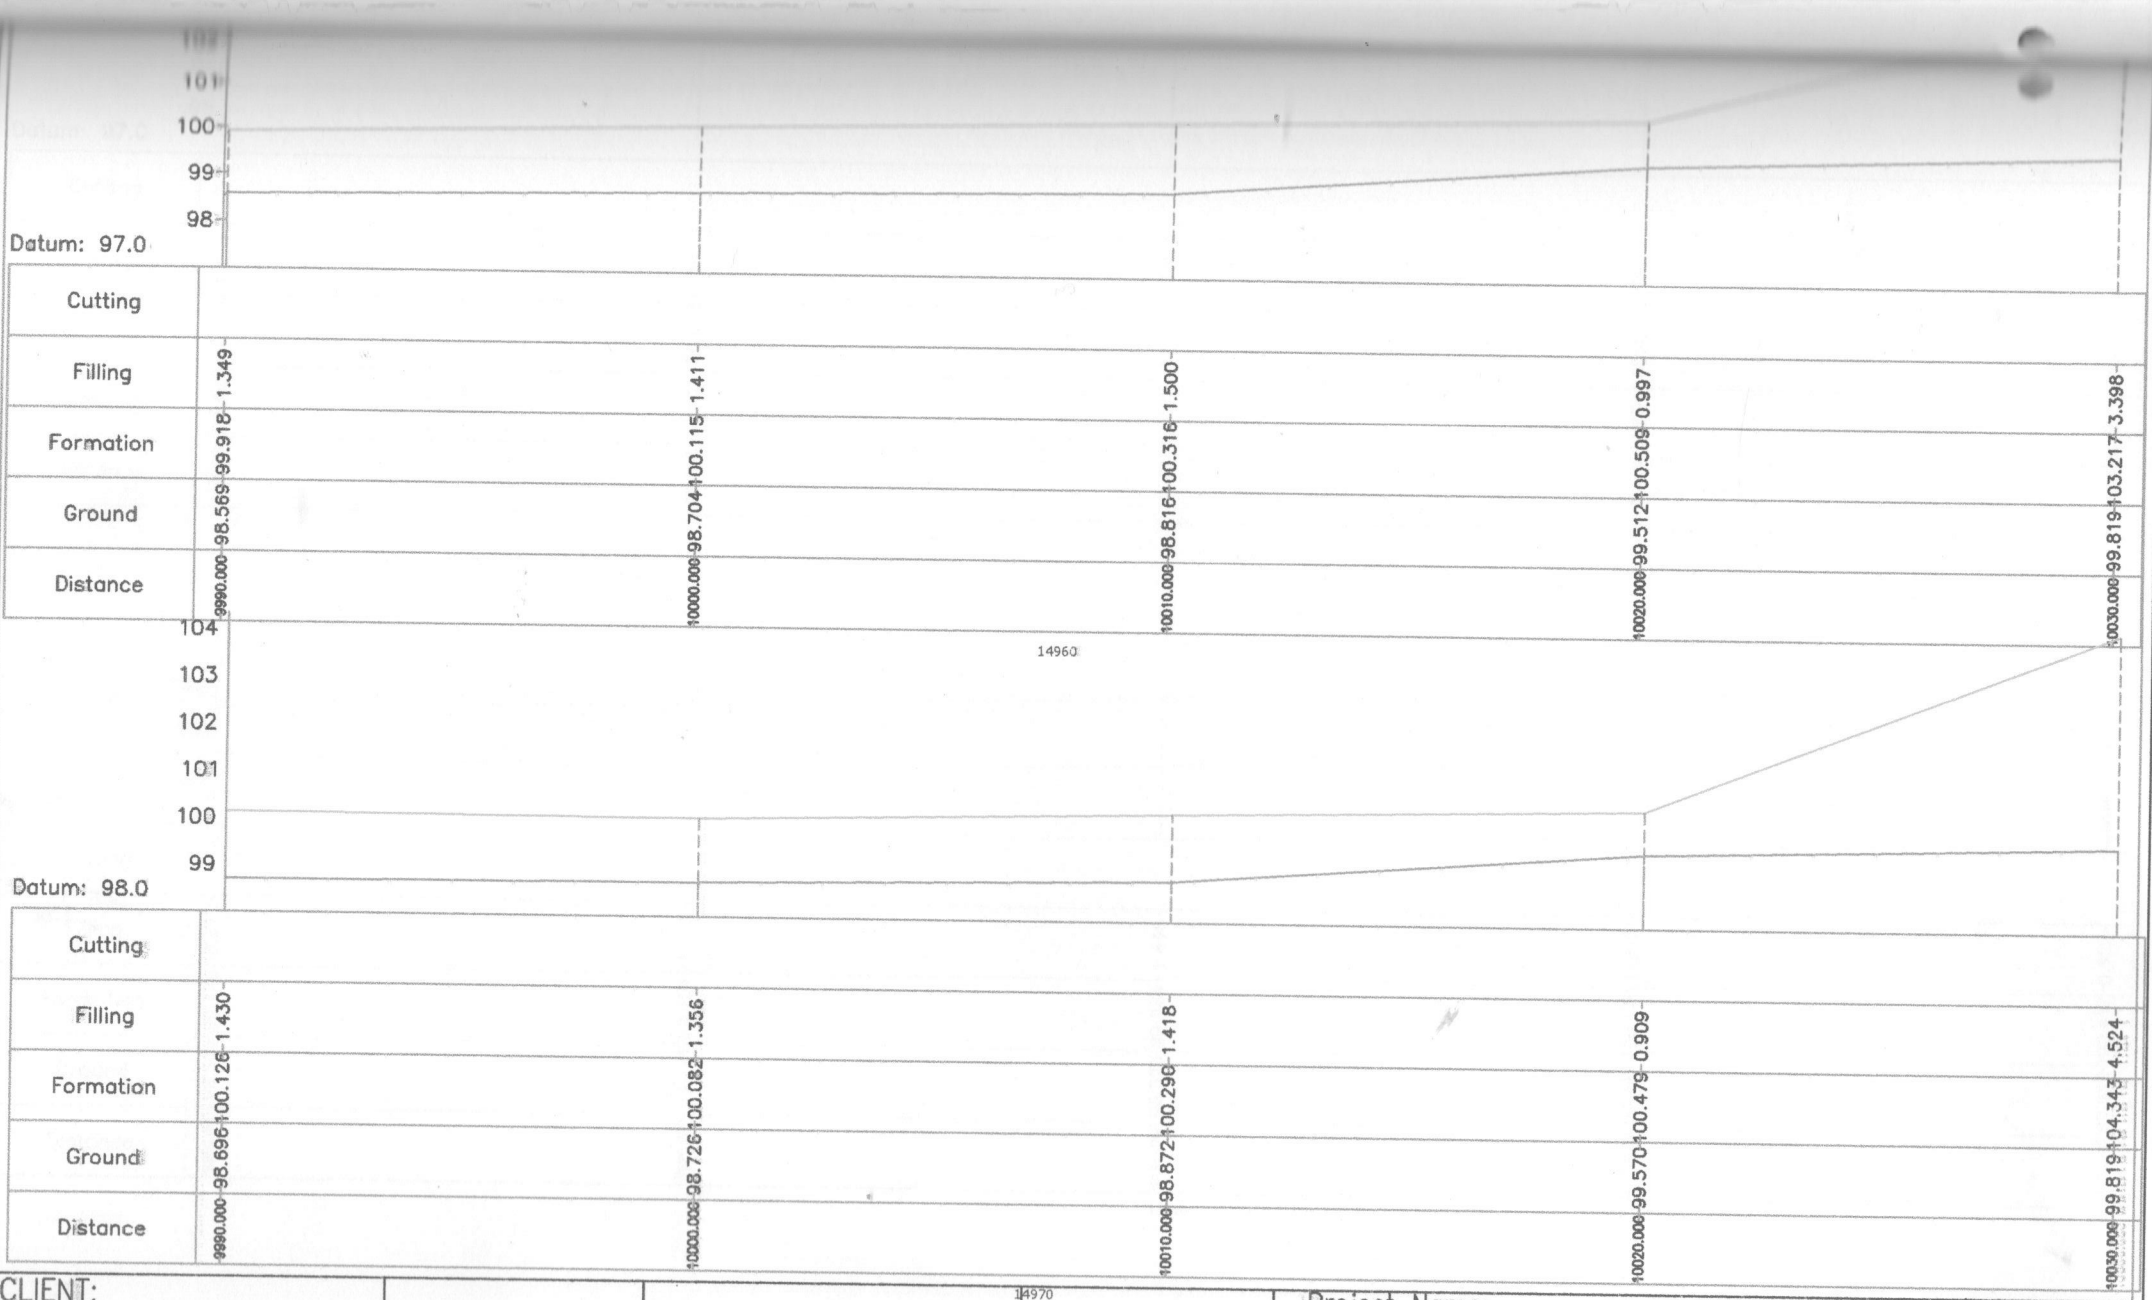

CLIENT: BRUHAT BANGALORE MAHANAGARA PALIKE	Assitante Engineer	Assitante Executive Engineer	Executive Engineer	Project Name: FILLING CROSS SECTIONS	scale; N.T.S Date
				Dwg no:	Rev; RO

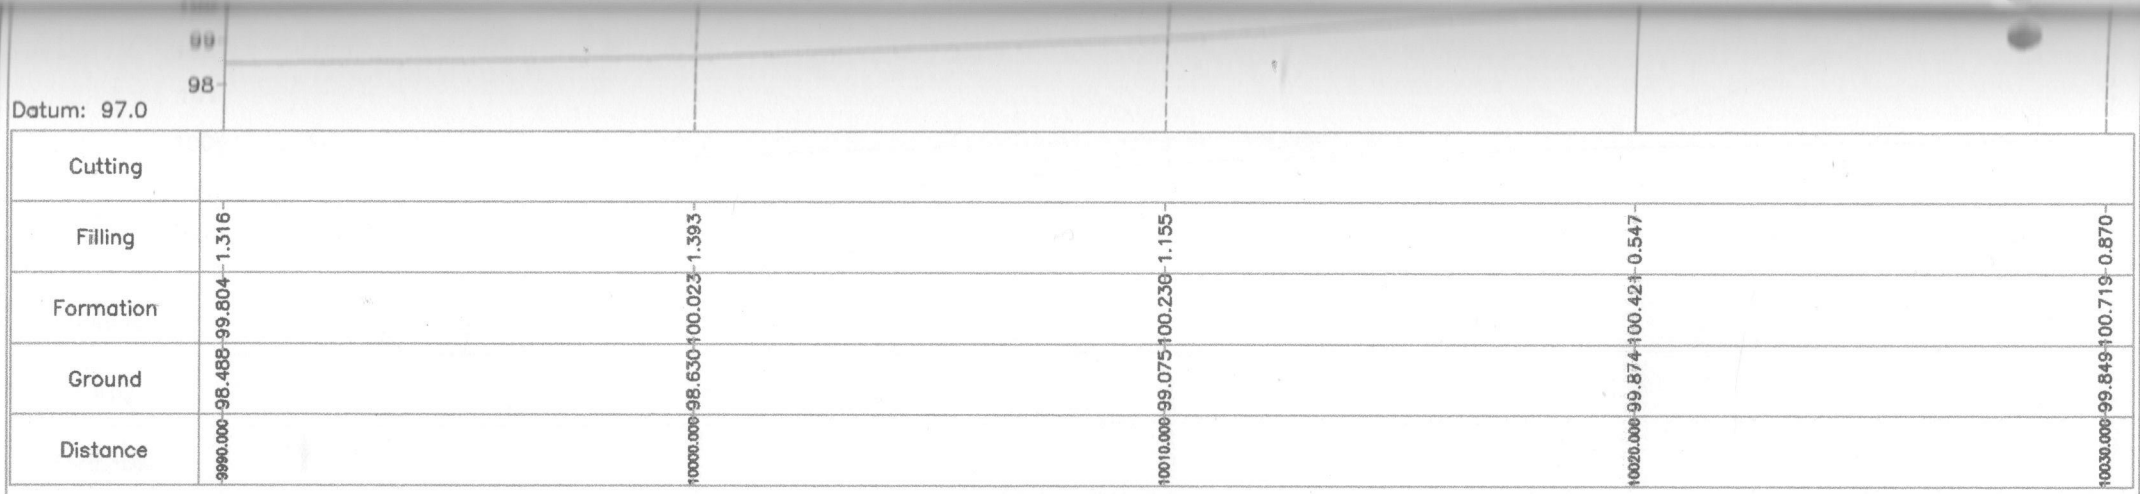
99
98
Datum: 97.0

| | | |

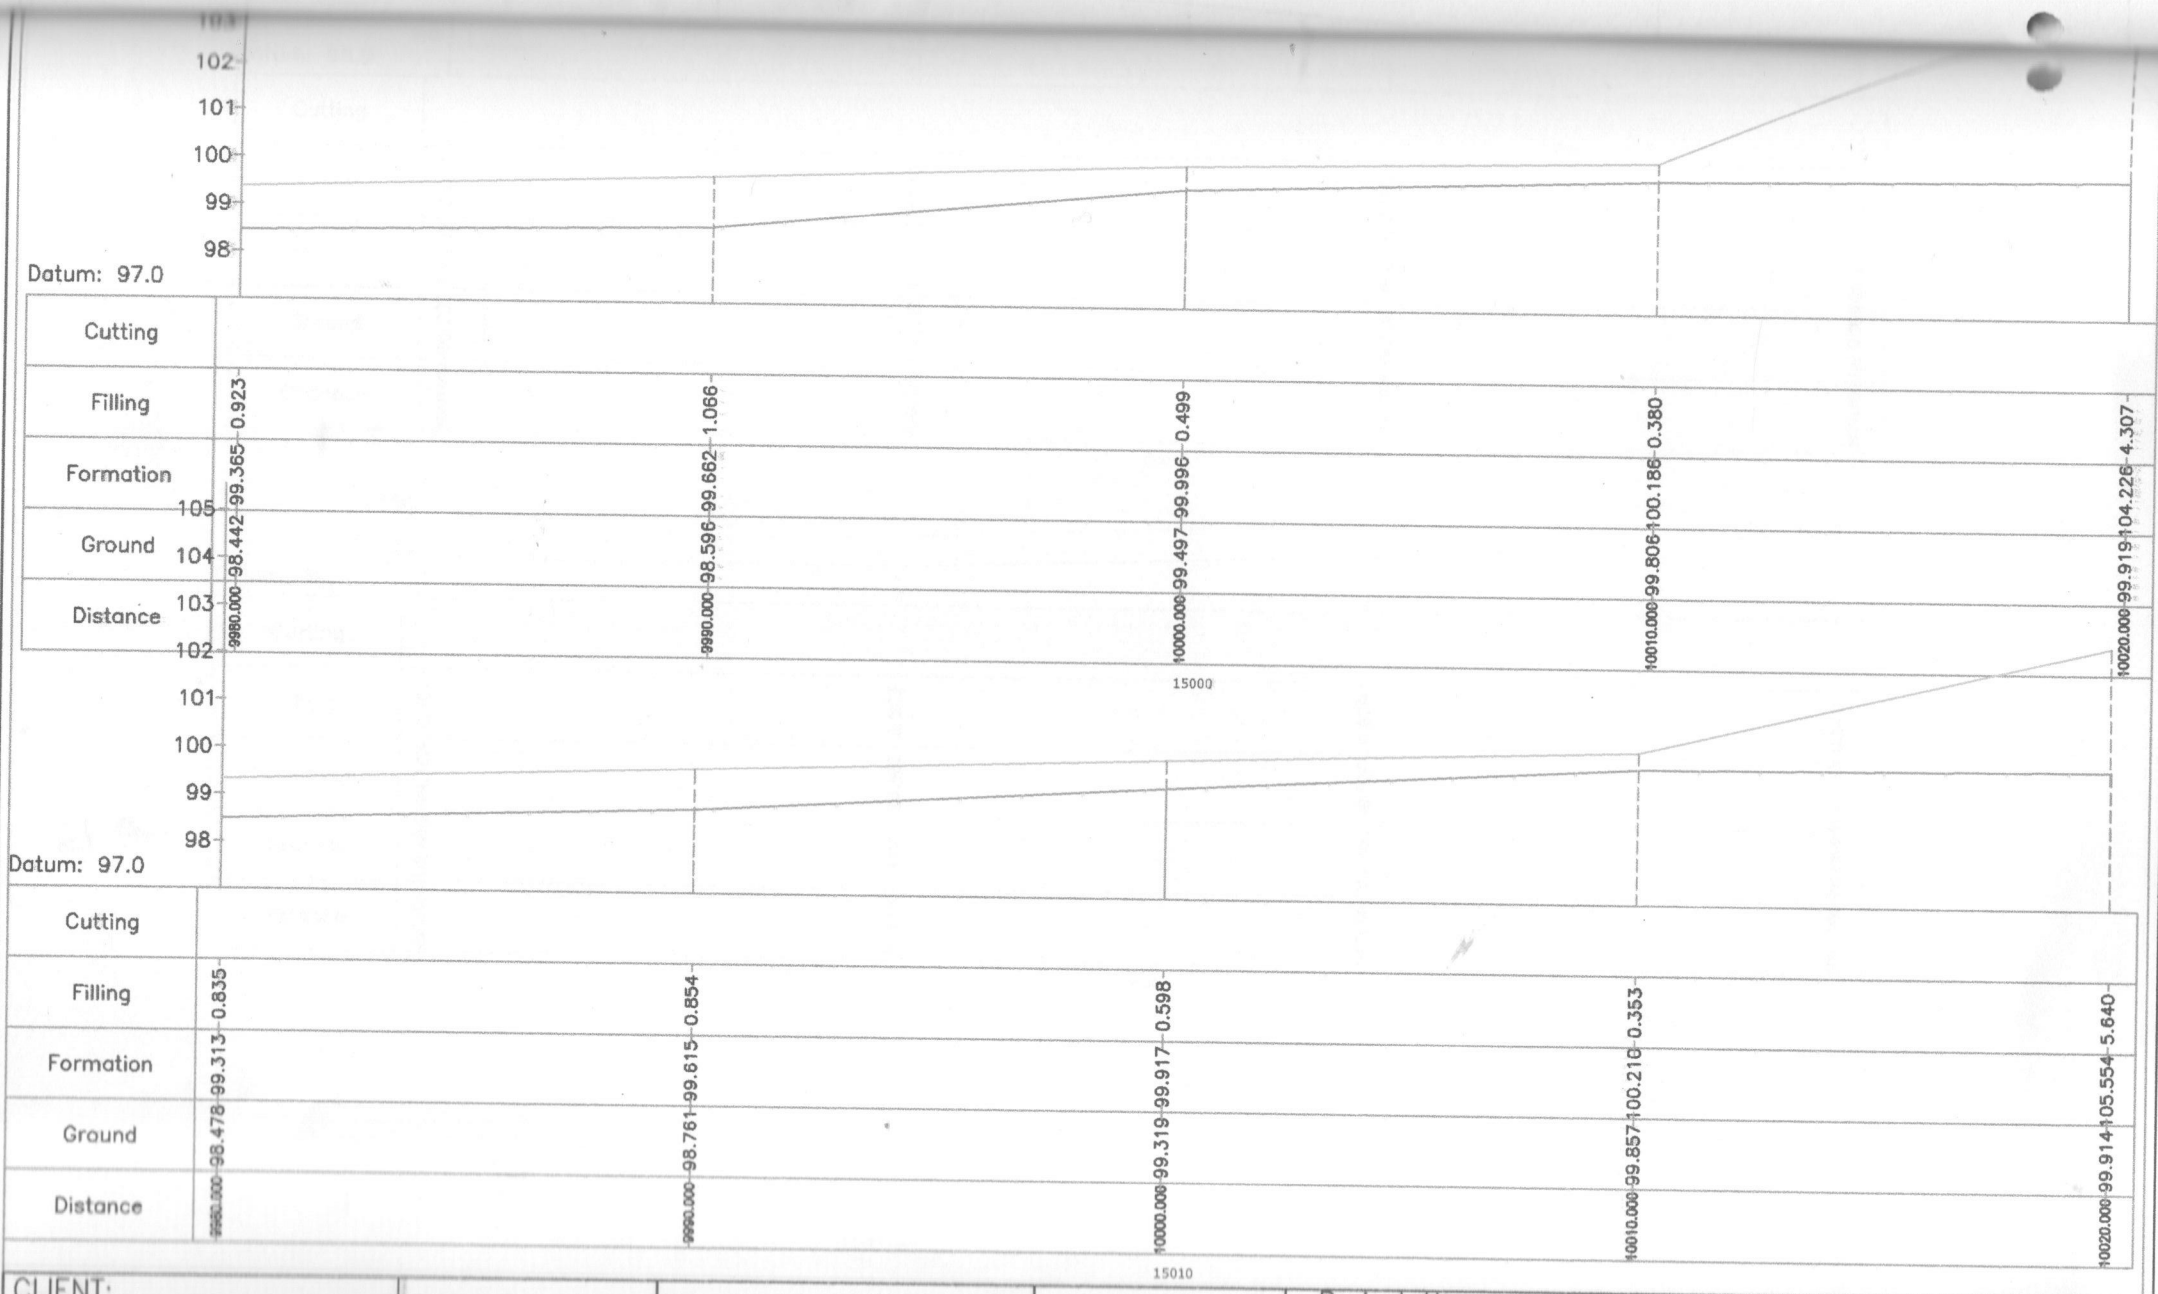

CLIENT:

BRUHAT BANGALORE MAHANAGARA PALIKE

Assistante Engineer

Assitante Executive Engineer

Executive Engineer

Project Name:

FILLING CROSS SECTIONS

scale; N.T.S

Date

Dwg no:

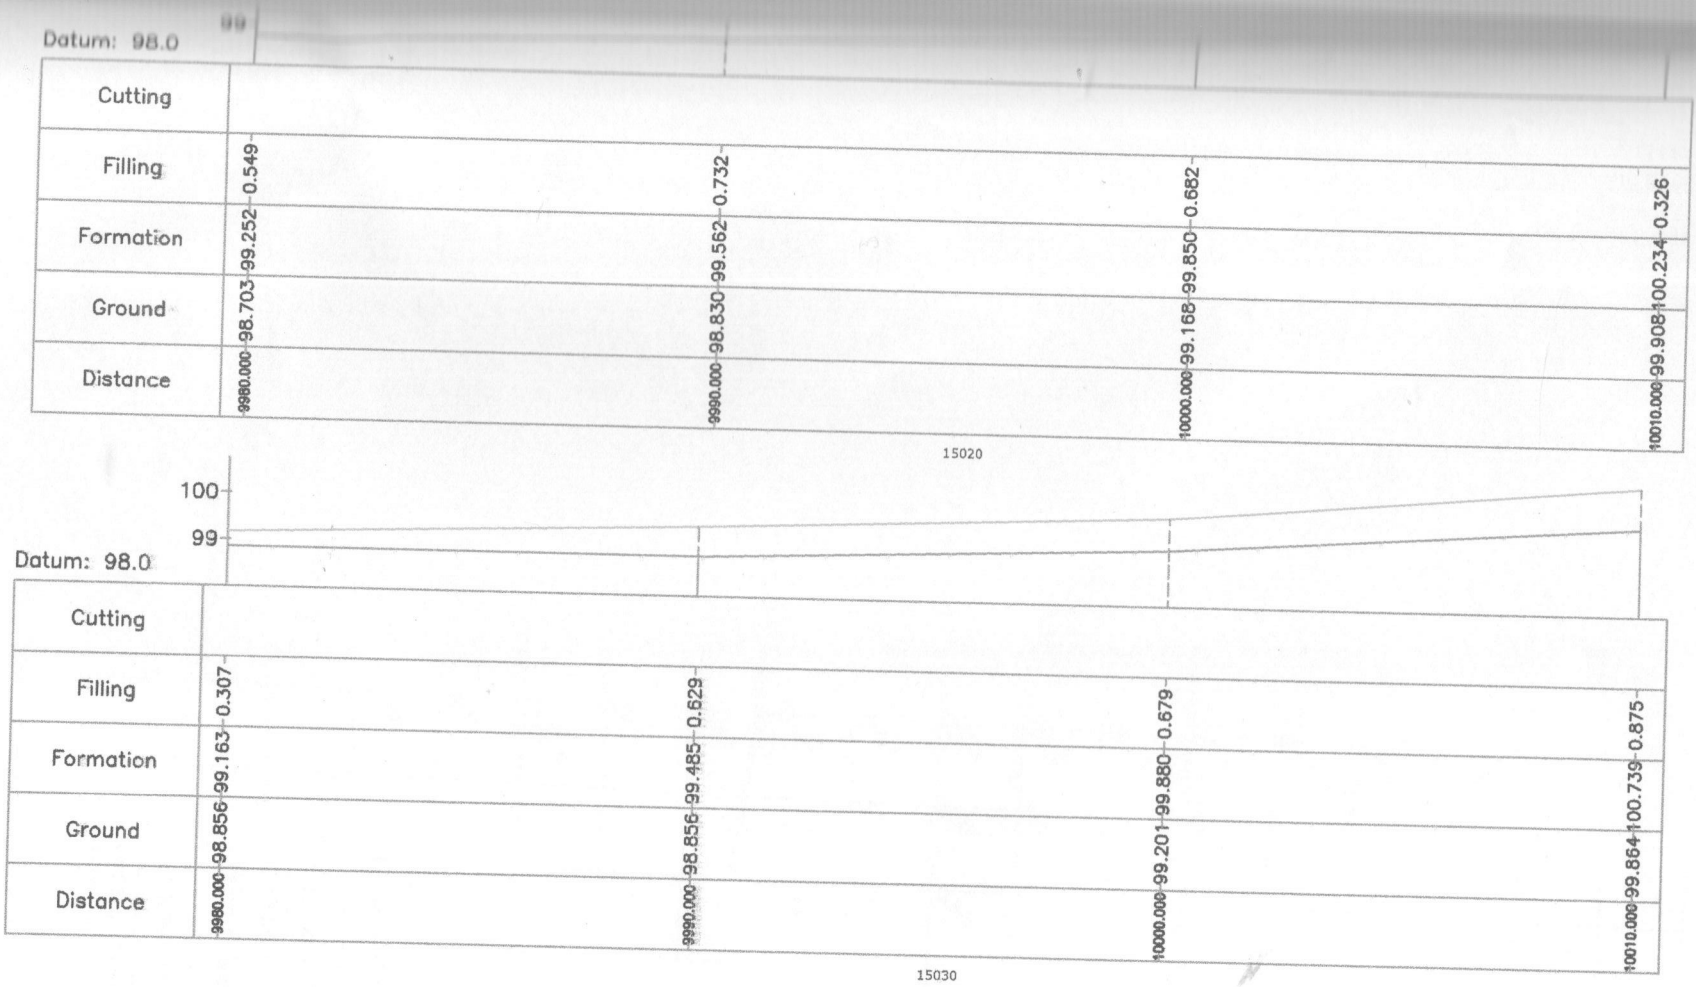

CLIENT: BRUHAT BANGALORE MAHANAGARA PALIKE	Assitante Engineer	Assitante Executive Engineer	Executive Engineer	Project Name: FILLING CROSS SECTIONS Dwg no:	scale; N.T.S Date Rev; R0